


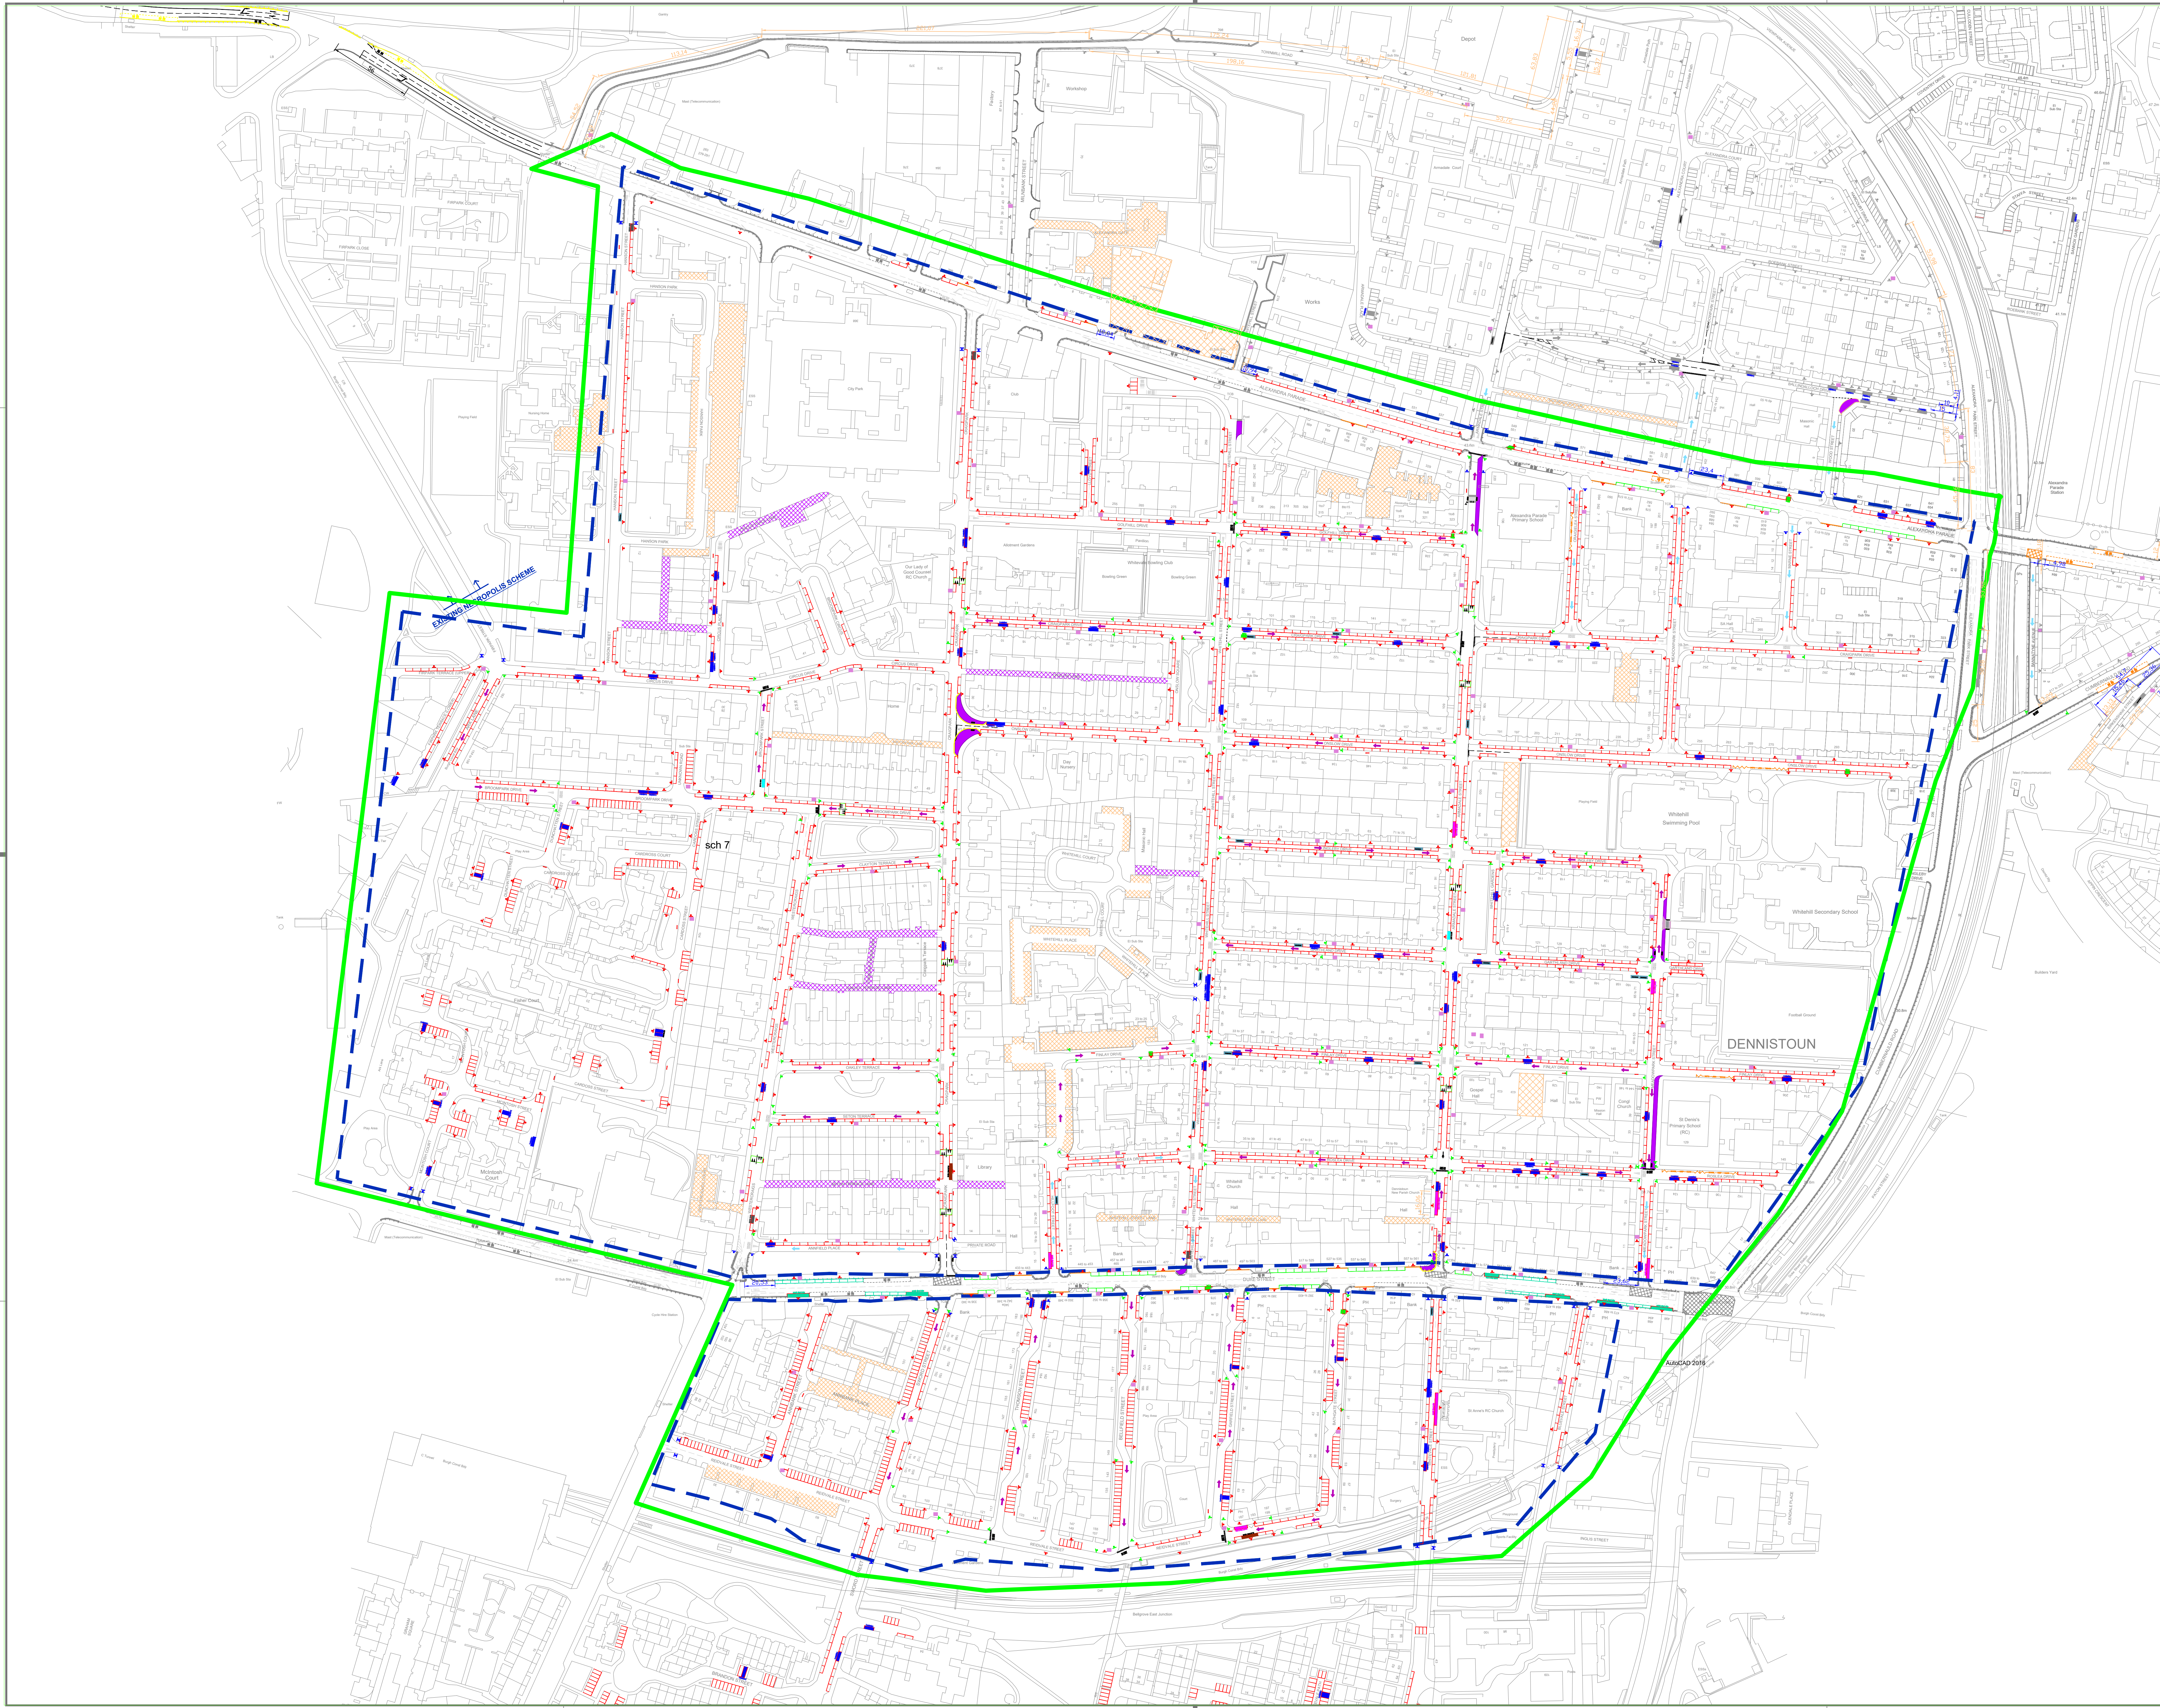

NOTES:

1. All dimensions are in millimetres and all levels are metres above Ordnance Datum unless noted otherwise.

KEY:

- Extent of parking
- Restricted Parking Zone (park only in designated bays)
- Shared use bays Monday - Saturday 8am-6pm
- Pay and display parking bay Monday-Saturday 8am-6pm
- Car Club bays
- Existing Car Club bays
- Existing disabled bays
- motorcycle bays
- Existing No Waiting / No Loading At Any Time
- No Waiting At Any Time
- No Waiting / No Loading At Any Time
- No Waiting / No Loading At Any Time Monday-Saturday except goods vehicles 8am-6pm
- one way operation
- Existing one way operation
- No Waiting At Any Time
- Private parking area
- Loading only bay Monday - Saturday 8am-6pm
- Parking bays Monday-Saturday 9.30am-4pm
- No Waiting/No Loading Monday-Saturday except goods vehicles 9.30am-4pm
- Existing Electric Parking bays
- Existing Cycle Storage Units
- Existing Bin Storage Units
- number of RPZ/Shared use bays
- extended footway builds
- raised table
- on street sign locations
- RPZ entry/exit sign locations

NB - After passing the RPZ Entry signs waiting is permitted ONLY within signed bays

20

Restricted parking ZONE

30

Zone ENDS

© Crown copyright and database rights 2025. OS Licence Number AC000060454. TOS MasterMap imagery layer has been created using Ordnance Survey's own imagery and imagery from other suppliers. This data may contain imagery data sourced from Geomapping plc, Perspectives Limited and/or Info-Terra Limited. You are not permitted to copy, sub-licence or sell any of this data to third parties in any form.

Date	Revisions	Checked by	Approved by

Glasgow City Council

Prepared by	GT	Date	May 2025
Checked by	DF	Scale	NTS
Approved by	SG	Signature	

Executive Director of Neighbourhoods, Regeneration and Sustainability:
George Gillespie BEng (Hons) CEng MICE

Design Office:
Exchange House, 231 George Street, Glasgow, G1 1RX

Glasgow City Council
(Dennistoun) (Traffic Management & Parking Controls) Order 2026

Drawing No:
TRO/2025/002

File Location:

Client:

Glasgow
CITY COUNCIL

Original Drawing Size
1100/841 (A0)